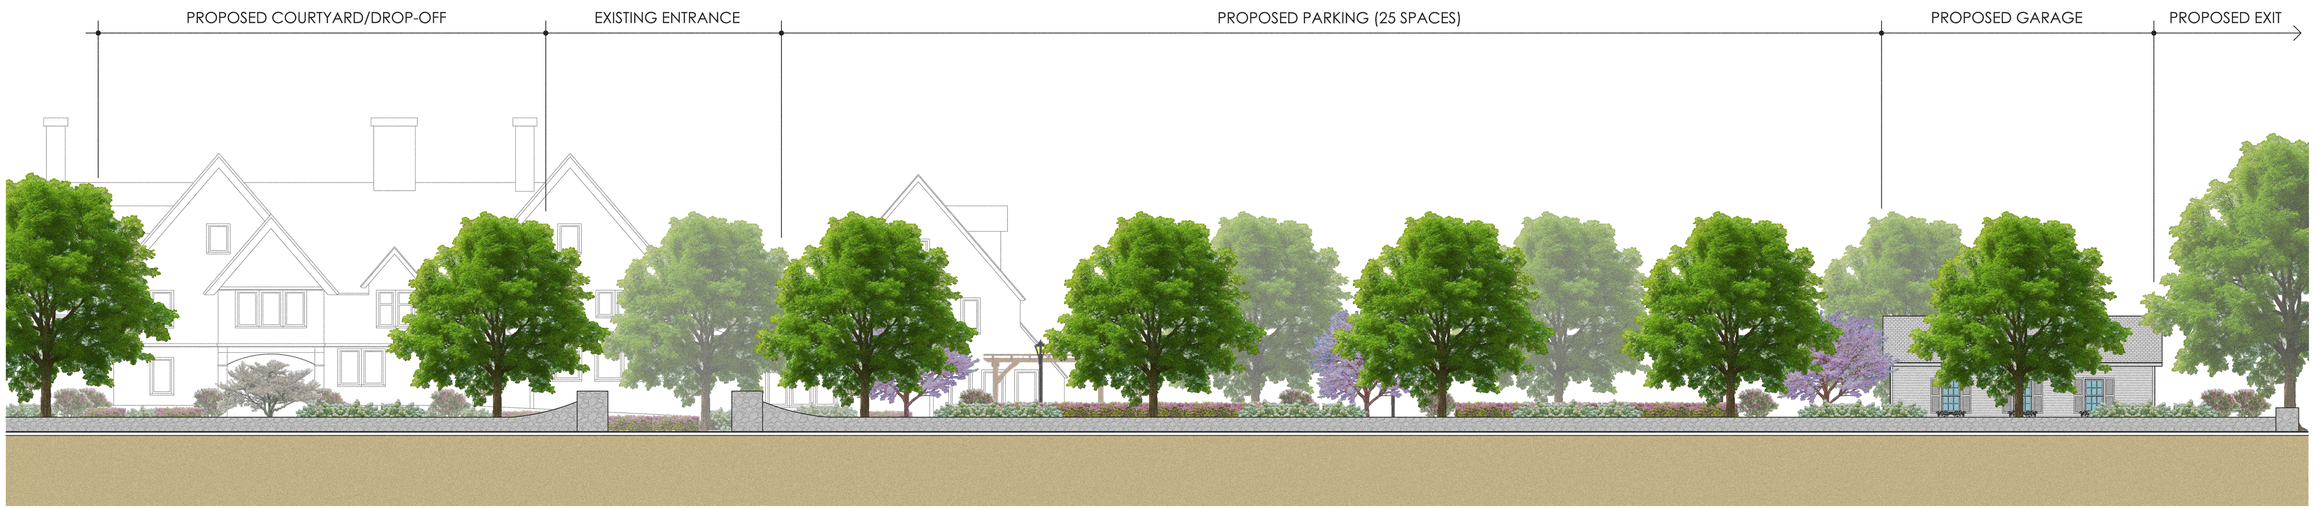

PROPOSED ELEVATION FROM MAPLE AVENUE

Parking Note:
The majority of parked cars will be screened from Maple Avenue by a 5'+ height Rose of Sharon hedge and additional shrub plantings along the existing wall.

SEAL

Allied Engineering Assoc. Inc.
95 Main St. 3rd. Flr. East
P.O. Box 726 North Canaan, CT 06018
860-824-1400 860-824-1401 fax
aea.george@gmail.com

REVISIONS
NUMBER - DESCRIPTION - DATE - INITIAL

MANOR HOUSE INN PROPERTY IMPROVEMENT
PROPOSED ELEVATION FROM MAPLE AVE.
PREPARED FOR:
RAY HOSPITALITY, INC.
69 MAPLE AVENUE
NORFOLK, CT 06058

SCALE: NOT TO SCALE
FILE NAME: 1075-SITE PLAN-1
DATE: DECEMBER 3, 2024
ISSUED FOR: PERMITTING
PROJECT NO. 1075
DRAWING NO.

R:\draw\1071-1080\1075\1075-SITE PLAN-2.dwg, 12/4/2024 3:21:05 PM